BATH ROAD PROPOSED LAYOUT

VIEWPORT 1

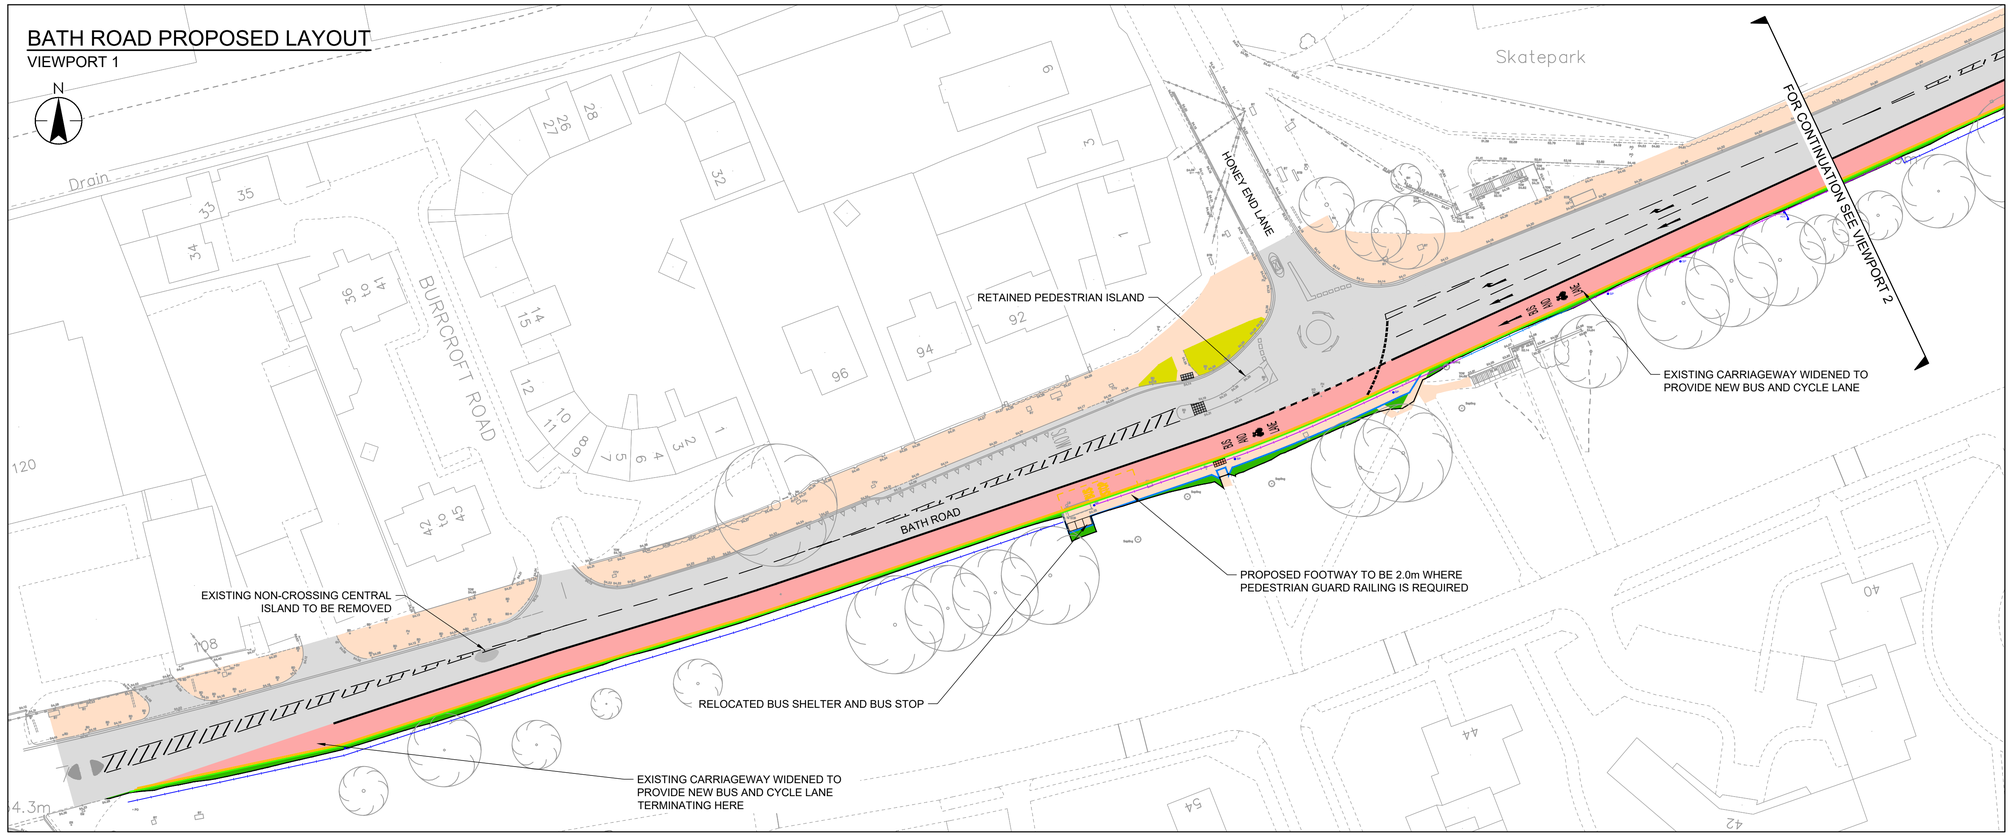

BATH ROAD PROPOSED LAYOUT

VIEWPORT 2

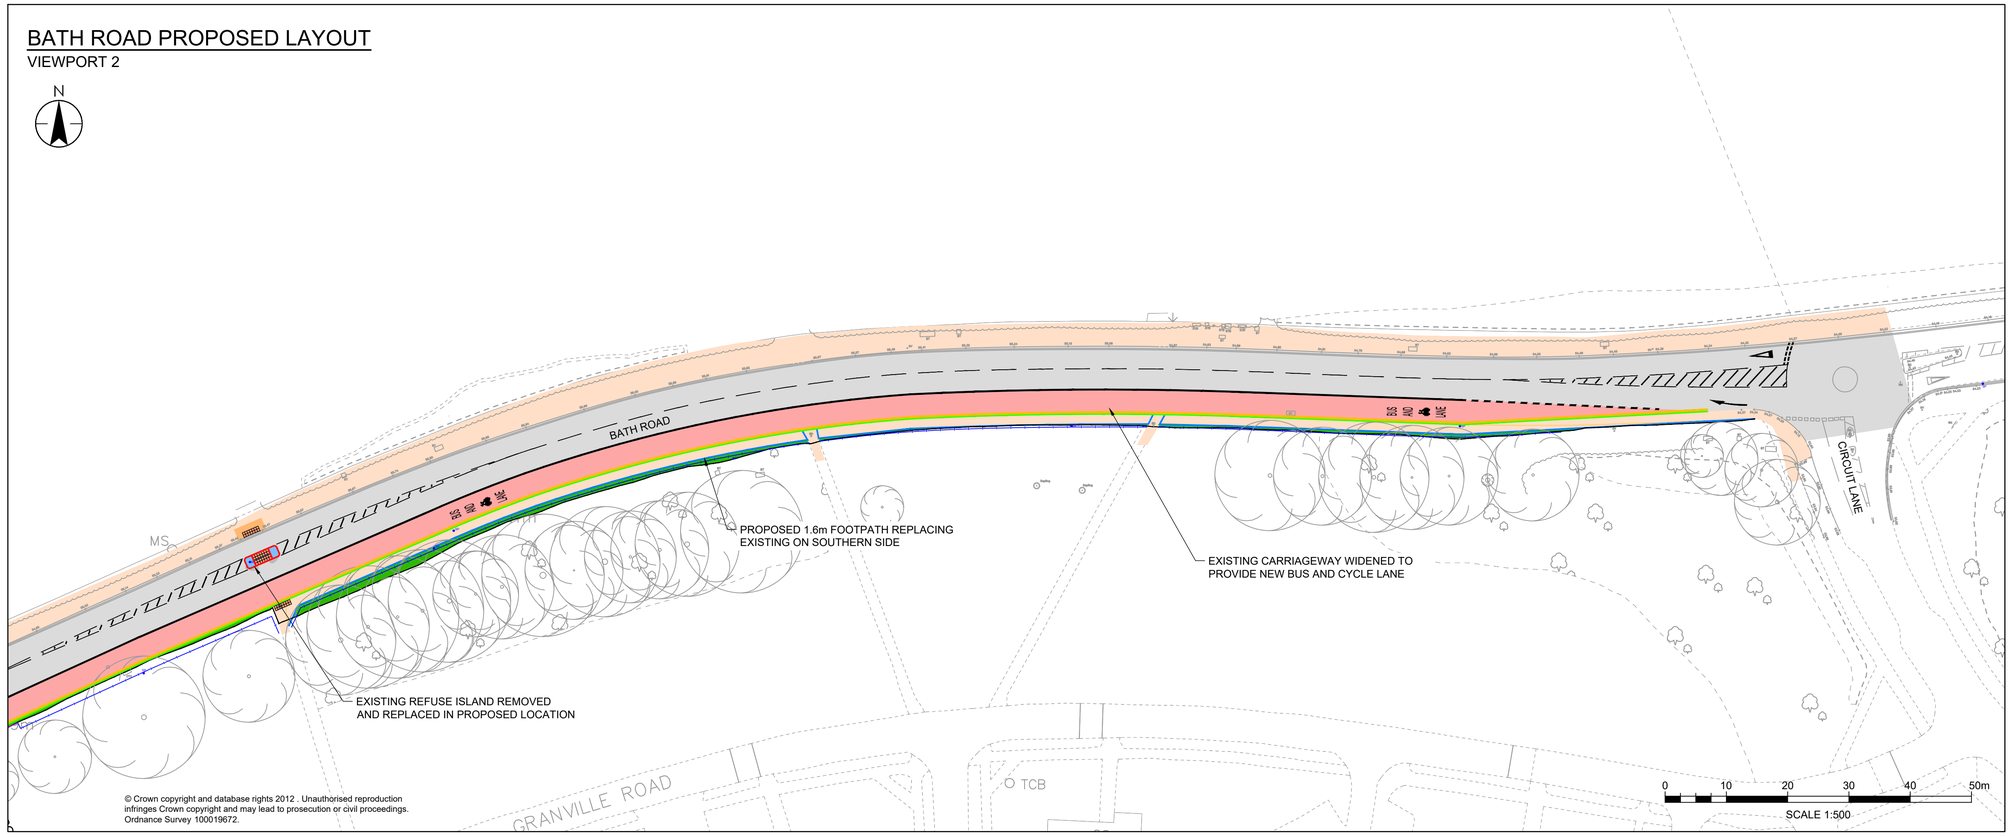

© Crown copyright and database rights 2012 . Unauthorised reproduction infringes Crown copyright and may lead to prosecution or civil proceedings. Ordnance Survey 100019672.

Stantec

Stantec UK Limited
Caversham Bridge House, Waterman Place
Reading
RG1 8DN
Tel. +44 1189 500 761
www.stantec.com/uk

Copyright Reserved

The Contractor shall verify and be responsible for all dimensions. DO NOT scale the drawing. Any errors or omissions shall be reported to Stantec without delay.
The Copyrights to all designs and drawings are the property of Stantec.
Reproduction or use for any purpose other than that authorised by Stantec is forbidden.

Notes

UTILITIES NOTE: The position of any existing public or private sewers, utility services, plant or apparatus shown on this drawing is believed to be correct, but no warranty to this is expressed or implied. Other such plant or apparatus may also be present but not shown. The Contractor is therefore advised to undertake their own investigation where the presence of any existing sewers, services, plant or apparatus may affect their operations.

1. DO NOT SCALE FROM THIS DRAWING. IF IN DOUBT PLEASE REQUEST FURTHER INFORMATION.
2. ALL DIMENSIONS ARE IN METRES UNLESS STATED OTHERWISE.
3. THIS DRAWING IS TO BE READ IN CONJUNCTION WITH ALL OTHER CONTRACT DRAWINGS AND DOCUMENTS.
4. THIS DRAWING IS BASED ON TOPOGRAPHICAL SURVEY CONDUCTED IN AUGUST 2023.

Issued/Revision	By	Appd	
P01 FIRST ISSUE	JW	SE	2023.10.29

	Dwn.	Dsgn.	Chkd.	
	JW	JW	SO	2023.10.29

Issue Status

S2 - FOR INFORMATION

(FOR CONSULTATION PURPOSES ONLY)

This document is suitable only for the purpose noted above.
Use of this document for any other purpose is not permitted.

Client/Project Logo

Reading Borough Council
Working better with you

Client/Project

READING BOROUGH COUNCIL

READING BSIP

READING, UK

Title

BATH ROAD - GENERAL ARRANGEMENT CONSULTATION

Project No.	A1 Scale
332610231	1:500

Revision	Drawing No.
P01	BSIP-STN-HGN-BR-DR-CH-107

PlotTed: 24.10.2023 10:03:24 | 1:0.27:21 AM By: Huynh, Danny
DWGNAME: MEET - BATH ROAD - (1:500)20231020 rev step - underwood (both wcsp)(20) - design (all drawings)\201 - all stantec drawings\2000 - civils\(cad)\drawing pack drafts\bath rd\332610231-stn-hgn-br-dr-ch-107 (general arrangement (consultation)