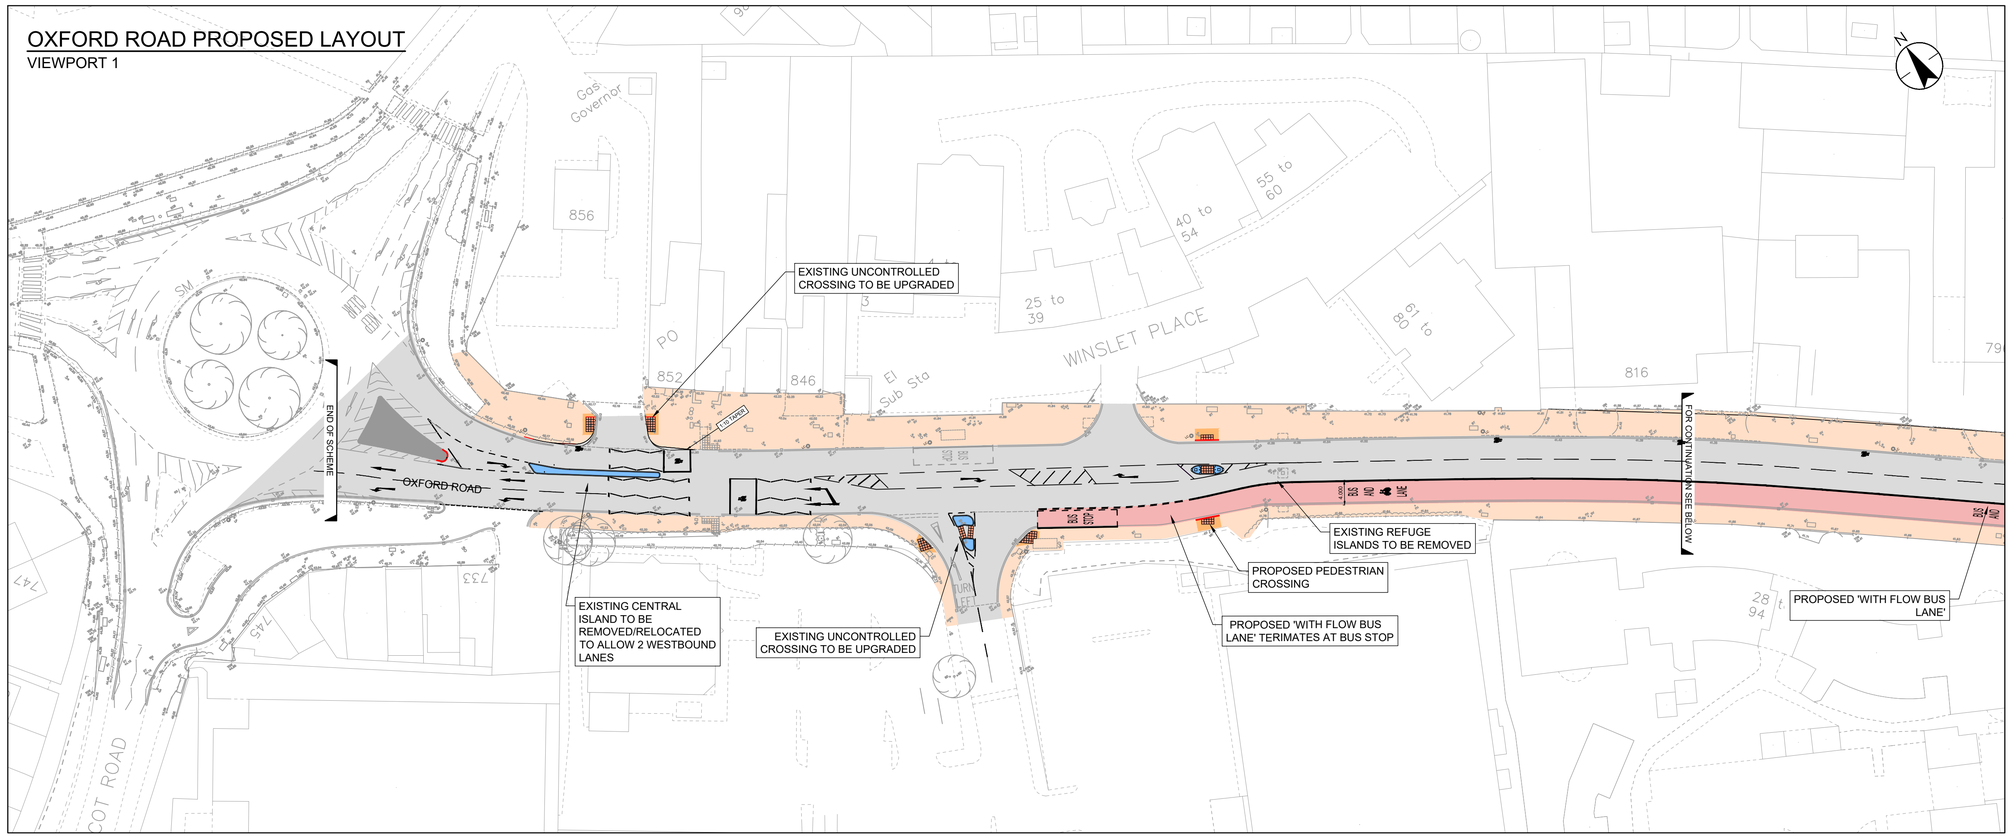

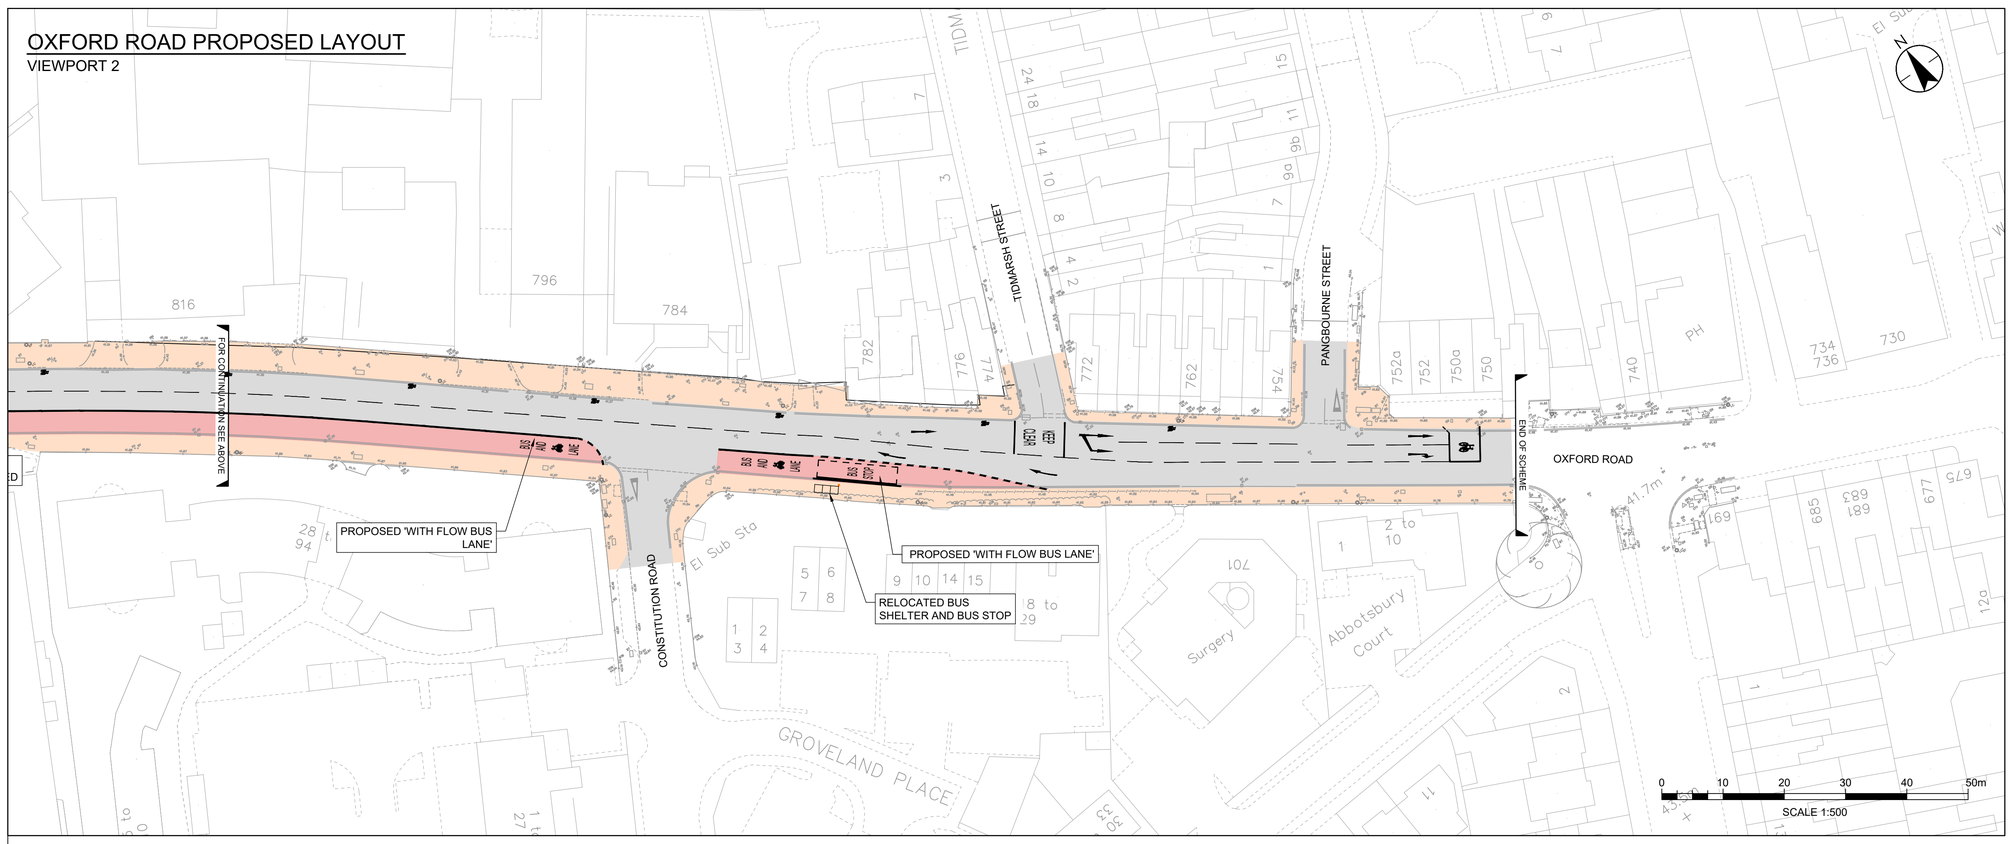

Stantec

Stantec UK Limited
Caversham Bridge House, Waterman Place
Reading
RG1 8DN
Tel. +44 1189 500 761
www.stantec.com/uk

Copyright Reserved

The Contractor shall verify and be responsible for all dimensions. DO NOT scale the drawing. Any errors or omissions shall be reported to Stantec without delay.
The Copyrights to all designs and drawings are the property of Stantec.
Reproduction or use for any purpose other than that authorised by Stantec is forbidden.

Notes

UTILITIES NOTE: The position of any existing public or private sewers, utility services, plant or apparatus shown on this drawing is believed to be correct, but no warranty to this is expressed or implied. Other such plant or apparatus may also be present but not shown. The Contractor is therefore advised to undertake their own investigation where the presence of any existing sewers, services, plant or apparatus may affect their operations.

1. DO NOT SCALE FROM THIS DRAWING. IF IN DOUBT PLEASE REQUEST FURTHER INFORMATION.
2. ALL DIMENSIONS ARE IN METRES UNLESS STATED OTHERWISE.
3. THIS DRAWING IS TO BE READ IN CONJUNCTION WITH ALL OTHER CONTRACT DRAWINGS AND DOCUMENTS.
4. THIS DRAWING IS BASED ON TOPOGRAPHICAL SURVEY OBTAINED IN AUGUST 2023 FROM WARNER SURVEYS

KEY:

- EXISTING CARRIAGEWAY
- PROPOSED FULL DEPTH CARRIAGEWAY
- EXISTING FOOTWAY
- PROPOSED FOOTWAY
- EXISTING CENTRAL ISLAND
- PROPOSED REFUGE ISLAND
- PROPOSED TACTILE PAVING
- PROPOSED BUS SHELTER

P01 FIRST ISSUE	SD	SE	2023.09.29
Issued/Revision	By	Appd	YYYY.MM.DD
	SD	SD	SO	2023.09.29
	Dwn.	Dsgn.	Chkd.	YYYY.MM.DD

Issue Status

S2 - FOR INFORMATION

(FOR CONSULTATION PURPOSES ONLY)

This document is suitable only for the purpose noted above.
Use of this document for any other purpose is not permitted.

Client/Project Logo

Reading Borough Council
Working better with you

Client/Project

READING BOROUGH COUNCIL

READING BSIP

READING, UK

Title

OXFORD ROAD (WESTERN SECTION)
GENERAL ARRANGEMENT
CONSULTATION

Project No.	A1 Scale
332610231	1:500
Revision	Drawing No.
P01	BSIP-STN-HGN-OW-DR-CH-104

Plotted: 25.10.2023 10:23 | Scale: 1:500 | A1 | By: Huynh, Danny
File Name: \\GBR1-FSVR1-P\Projects\332610231\Technical\Highways\Design\Drawings\Working\BSIP - Oxford Road (western section)\BSIP-STN-HGN-OW-DR-CH-104.dwg