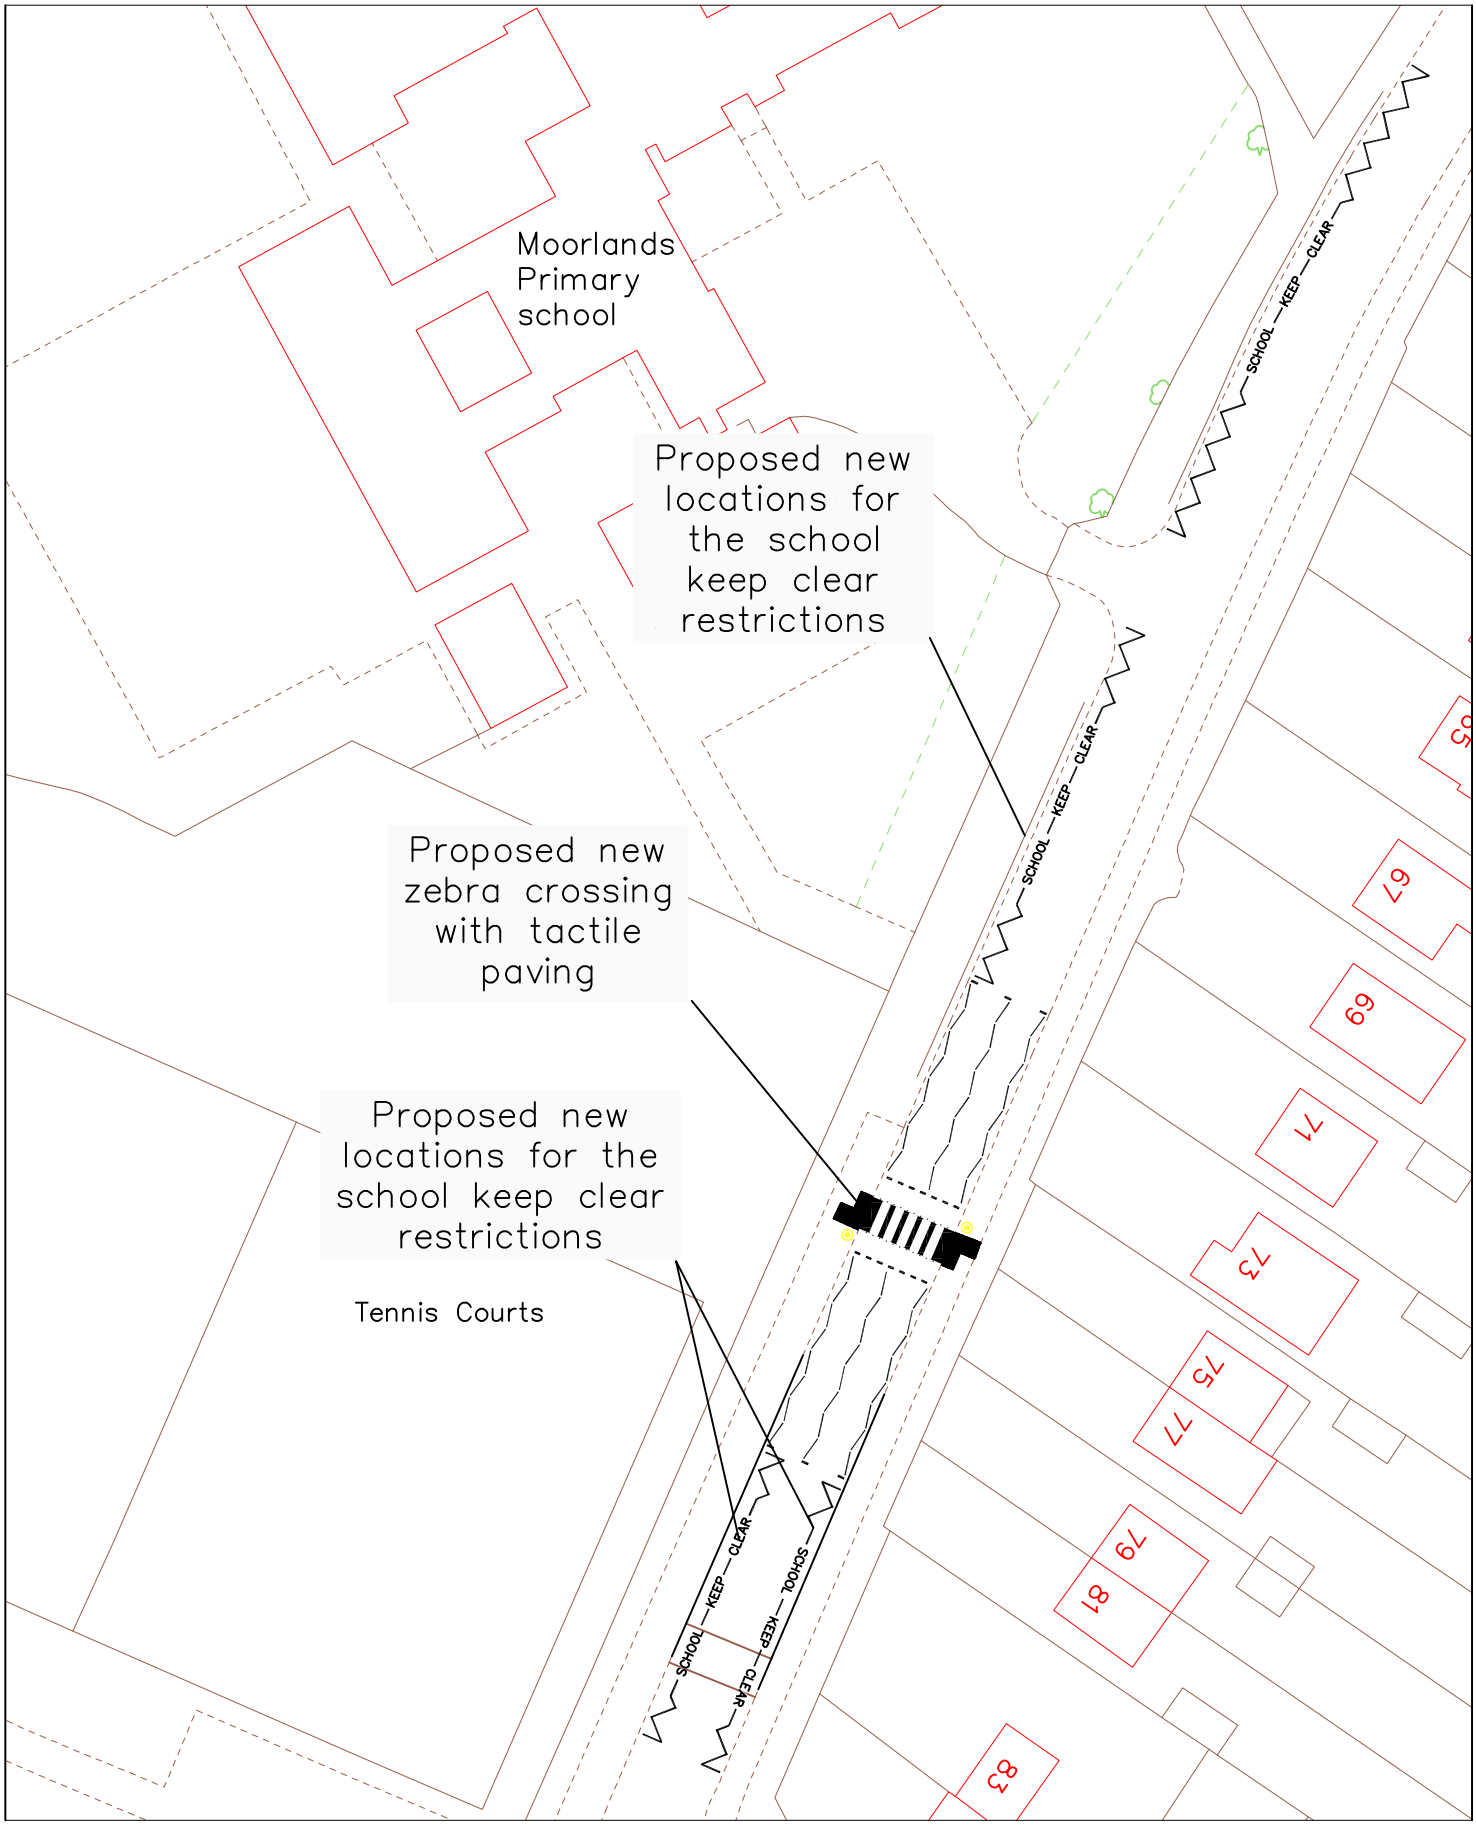

Crown © copyright and database rights 2020 Ordnance Survey 100019672

Reading Borough Council
Working better with you

Transport
Civic Offices
Reading
RG1 2LU

CAD DRAWING LOCATION:

project	CIL: Church End Lane zebra crossing		
drawing	Church End Lane zebra crossing proposal		
drawn JT	checked JC	approved JP	date July 2021
scale NTS		drawing no. Church End Lane zebra crossing proposal	