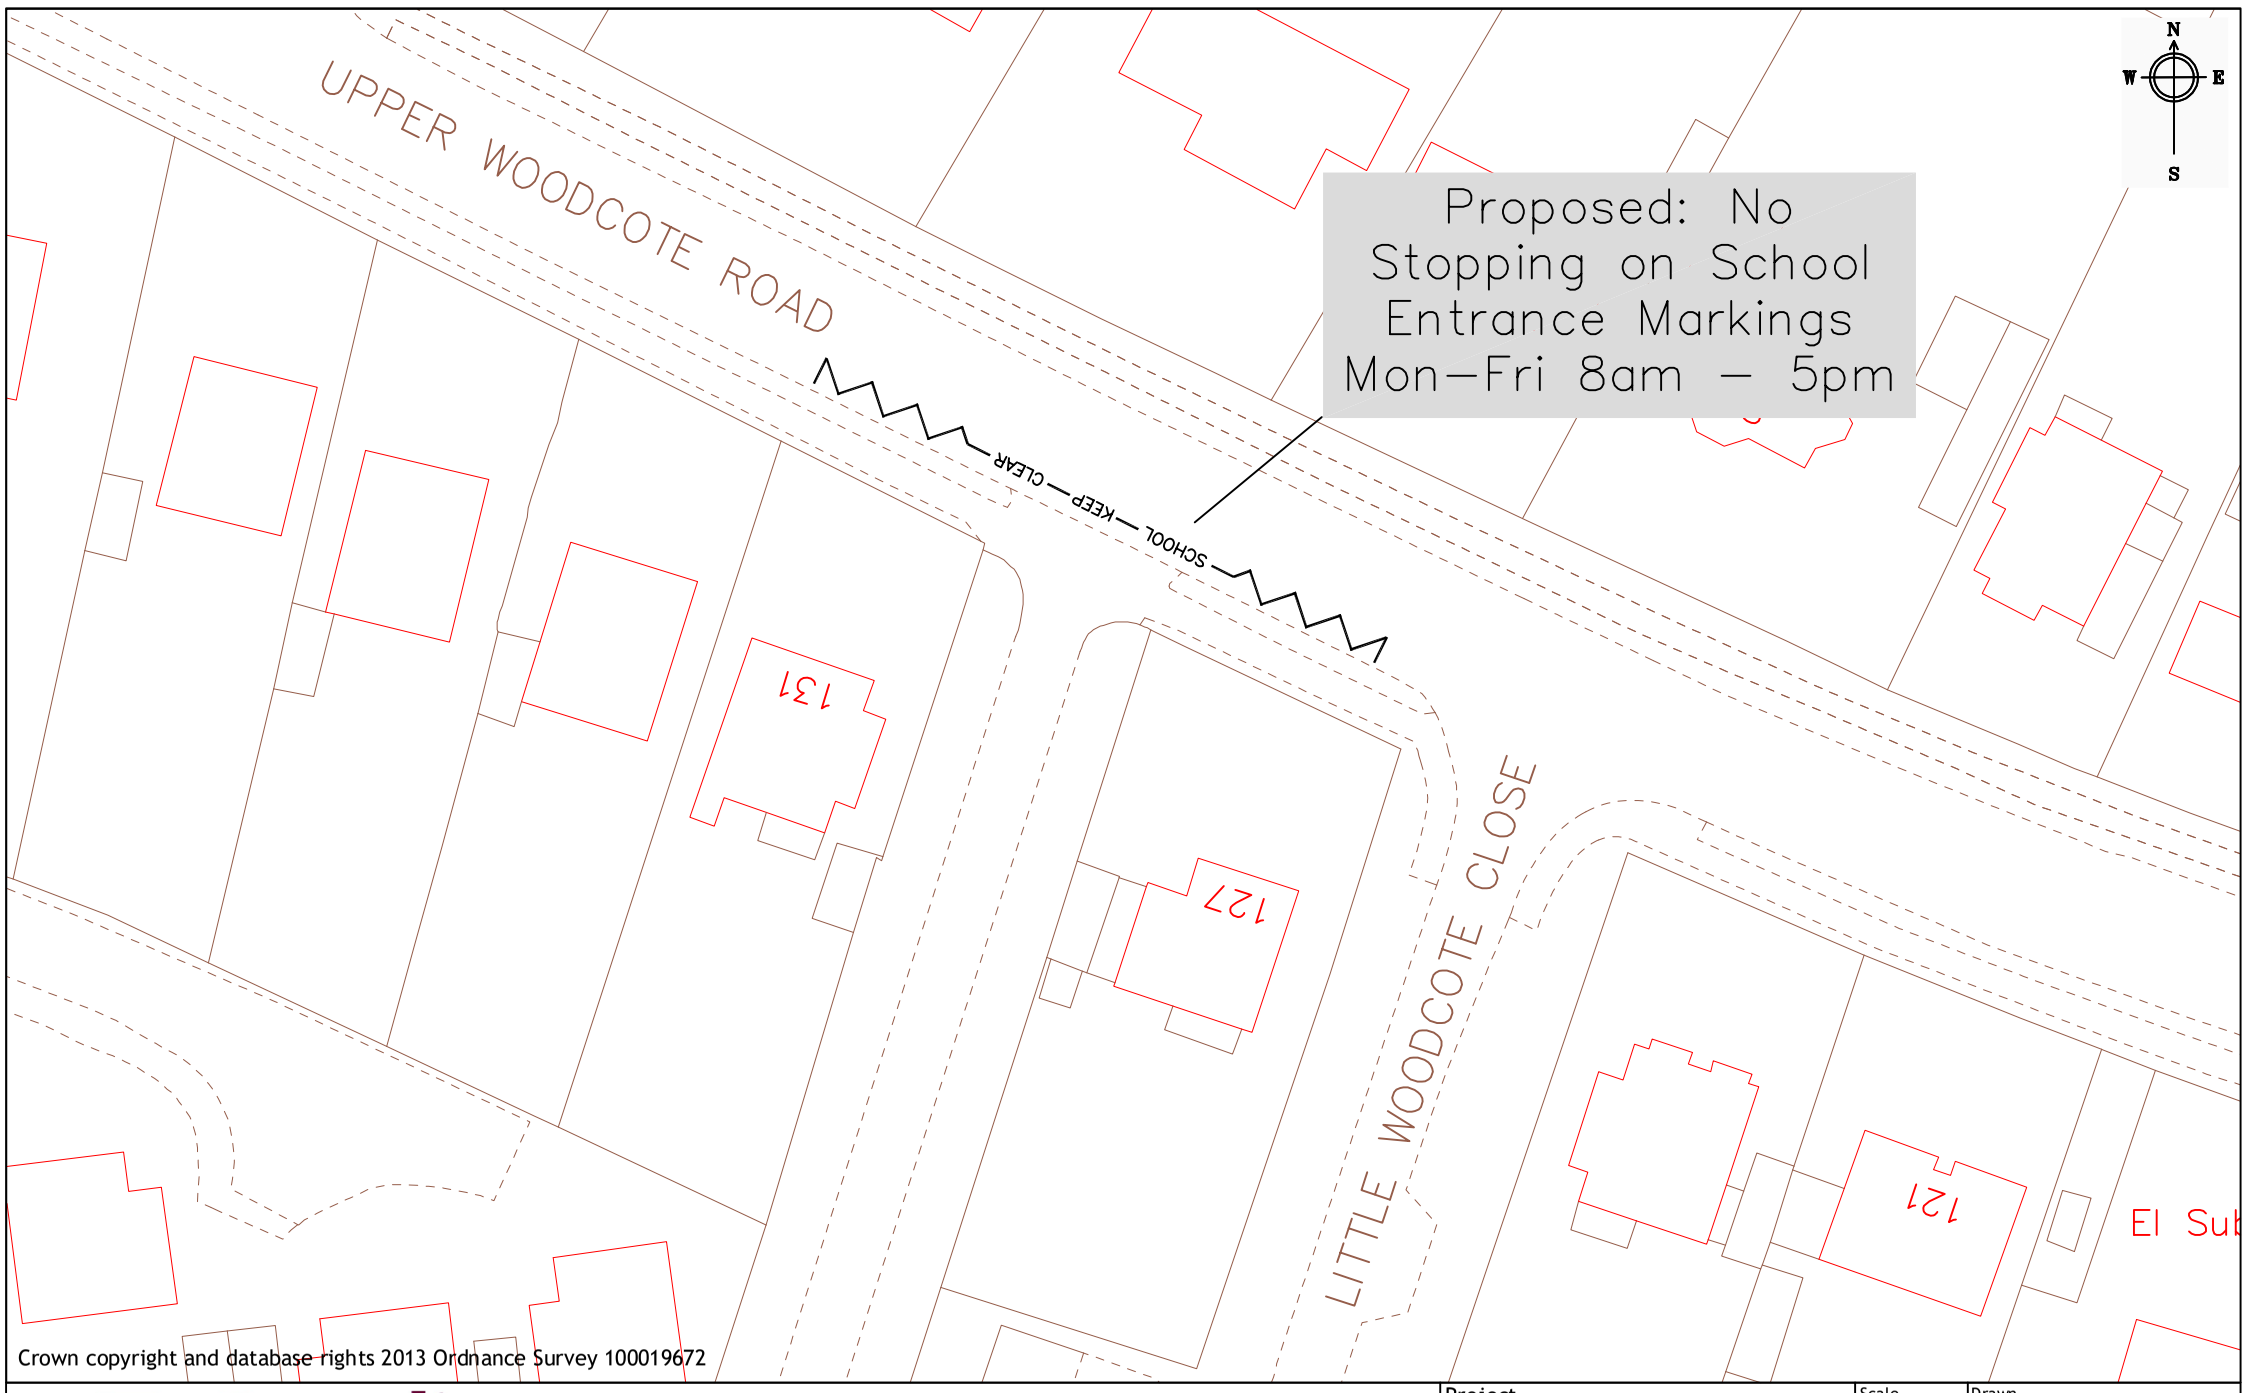

Crown copyright and database rights 2013 Ordnance Survey 100019672

Reading Borough Council
Working better with you

Transport
Civic Offices
Reading
RG1 2LU

Project	The Heights School, Upper Woodcote Rd
Drawing	School keep clear consultation Upper Woodcote Rd
Scale	N.T.S
Date	APR 21
Drawn	JT
Checked	JT
Approved	JP
Drawing No.	School keep clear consultation Upper Woodcote Rd