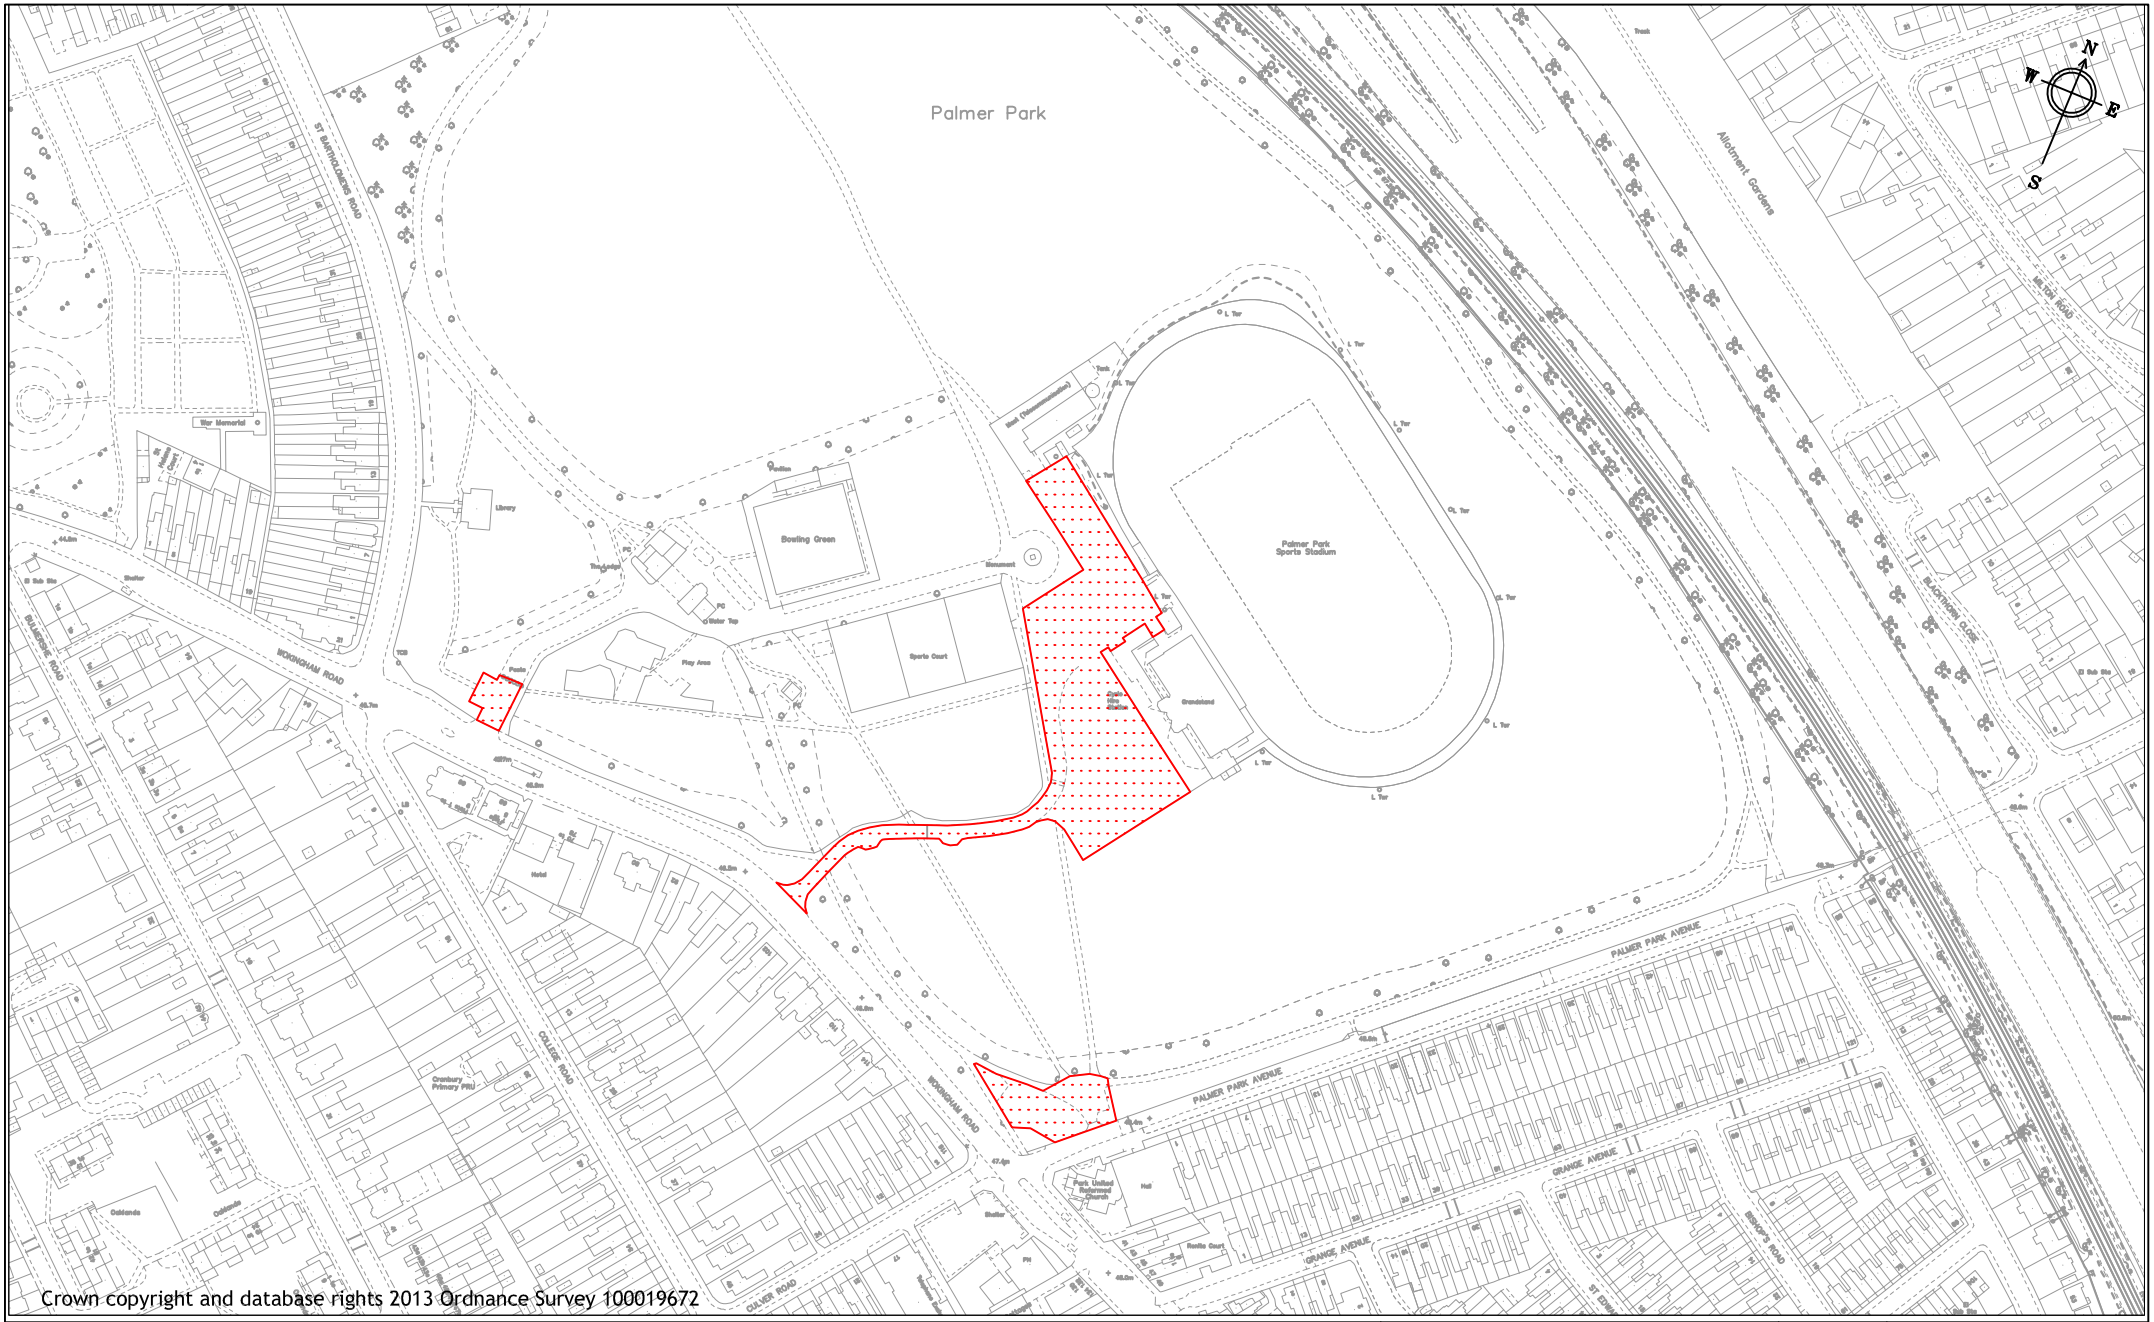

Crown copyright and database rights 2013 Ordnance Survey 100019672

Reading Borough Council
Working better with you

Transport & Streetcare
Civic Offices
Reading
RG1 2LU

Project: Palmer Park P & D		Scale: N.T.S	Drawn: JC
		Date:	Checked: JP
			Approved:
Drawing: P & D CHARGING LOCATION PLAN		Drawing No.: NM/CAD/PALMER/001_R2	